PDF Created with deskPDF PDF Writer - Trial :: http://www.docudesk.com

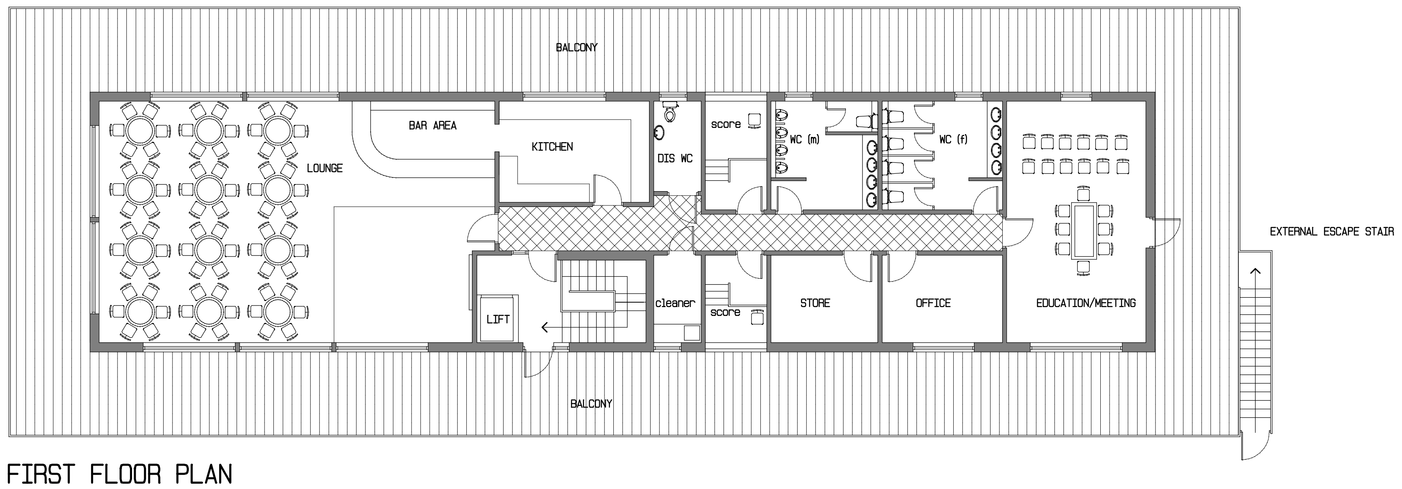

FIRST FLOOR PLAN

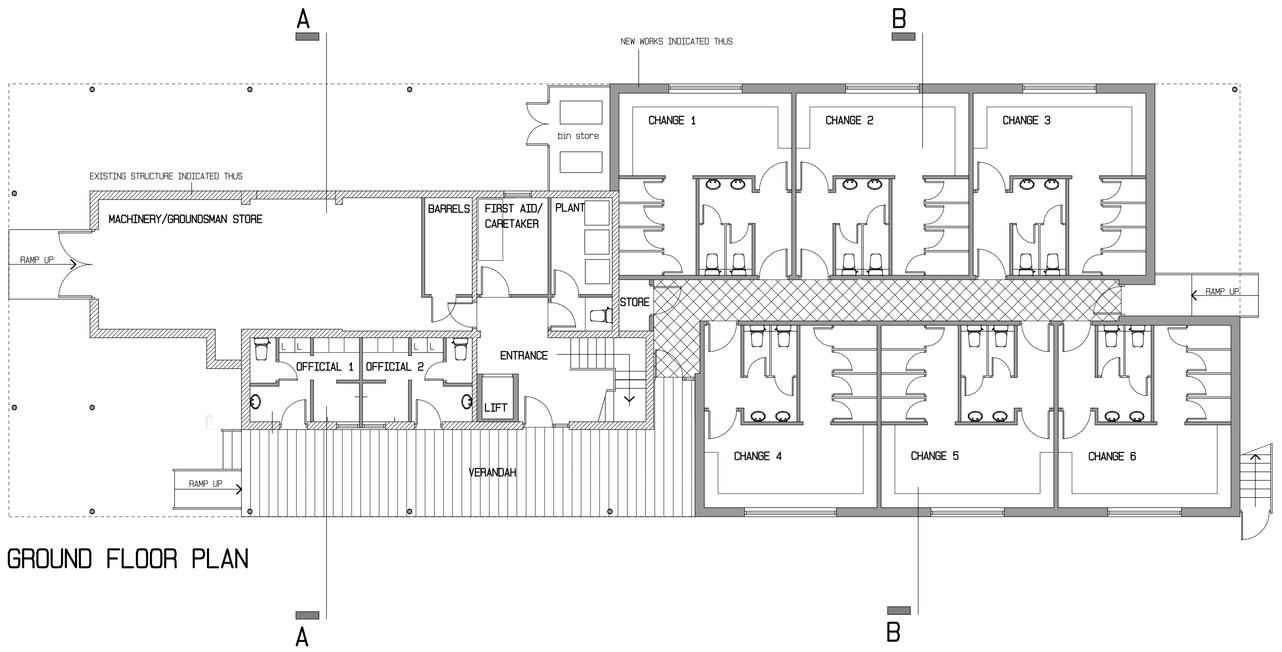

GROUND FLOOR PLAN

SOUTH ELEVATION

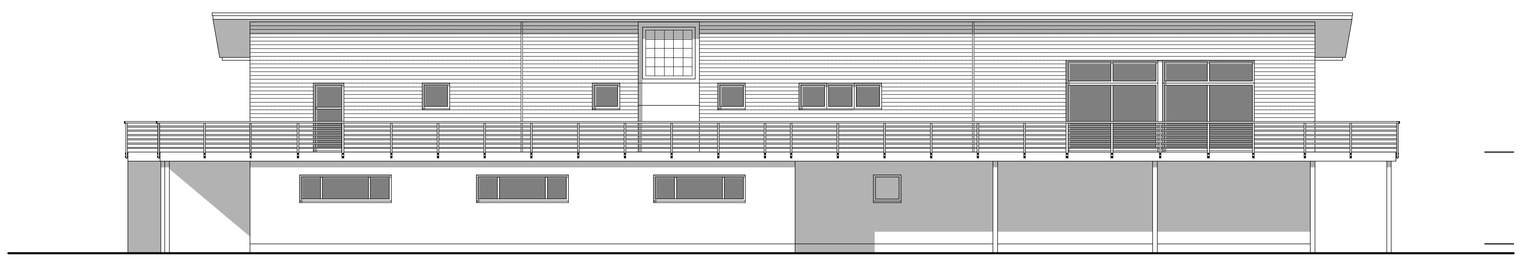

NORTH ELEVATION

MATERIALS :

WALLS - WHITE RENDERED MASONRY TO LOWER STOREY. HORIZONTAL TIMBER CLADDING TO UPPER STOREY.

ROOF - METAL SANDWICH PANEL or SINGLE PLY MEMBRANE WITH PV ARRAYS.

WINDOWS/DOORS - ALUMINIUM or UPVC

RAINWATER GOODS - GALVANISED STEEL or BLACK UPVC

PROPOSED BUILDING

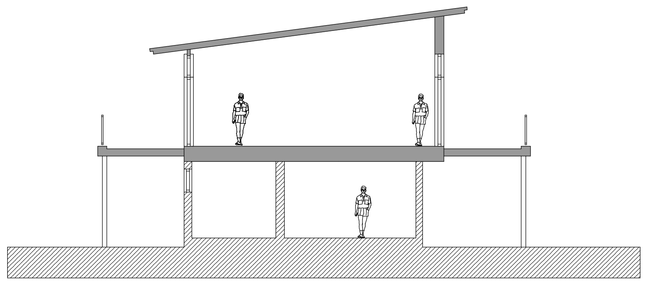

SECTION A - A

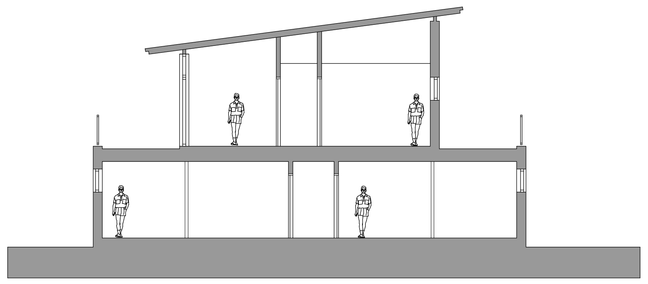

SECTION B - B

WEST ELEVATION

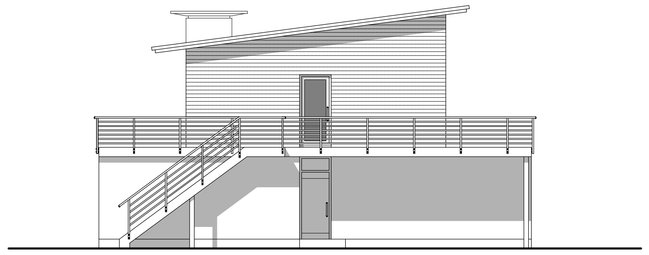

EAST ELEVATION

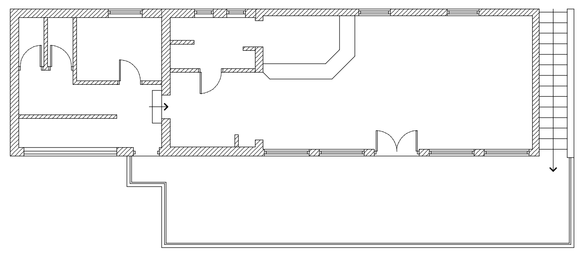

FIRST FLOOR PLAN

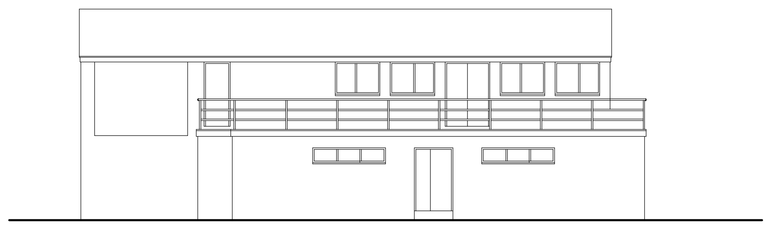

SOUTH ELEVATION

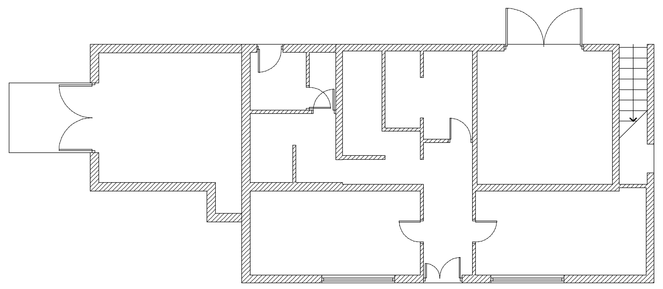

GROUND FLOOR PLAN

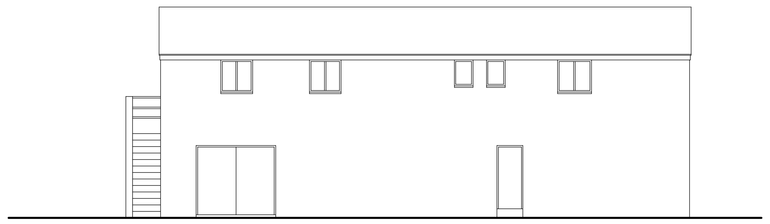

NORTH ELEVATION

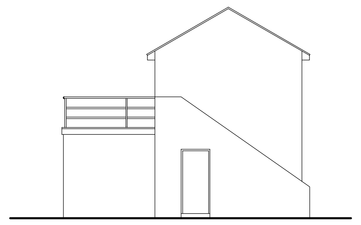

EAST ELEVATION

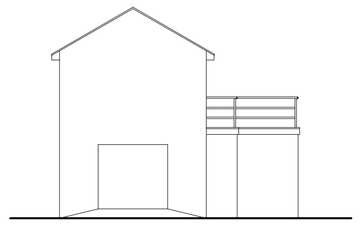

WEST ELEVATION

2032-02

EXISTING BUILDING

PROPOSED SPORTS PAVILION
EYES MEADOW
DUFFIELD DERBYSHIRE

scheme design
PLANS and ELEVATIONS
SCALE 1:100

Montague Architects Ltd.

© Vernon Street Derby

01332 292931